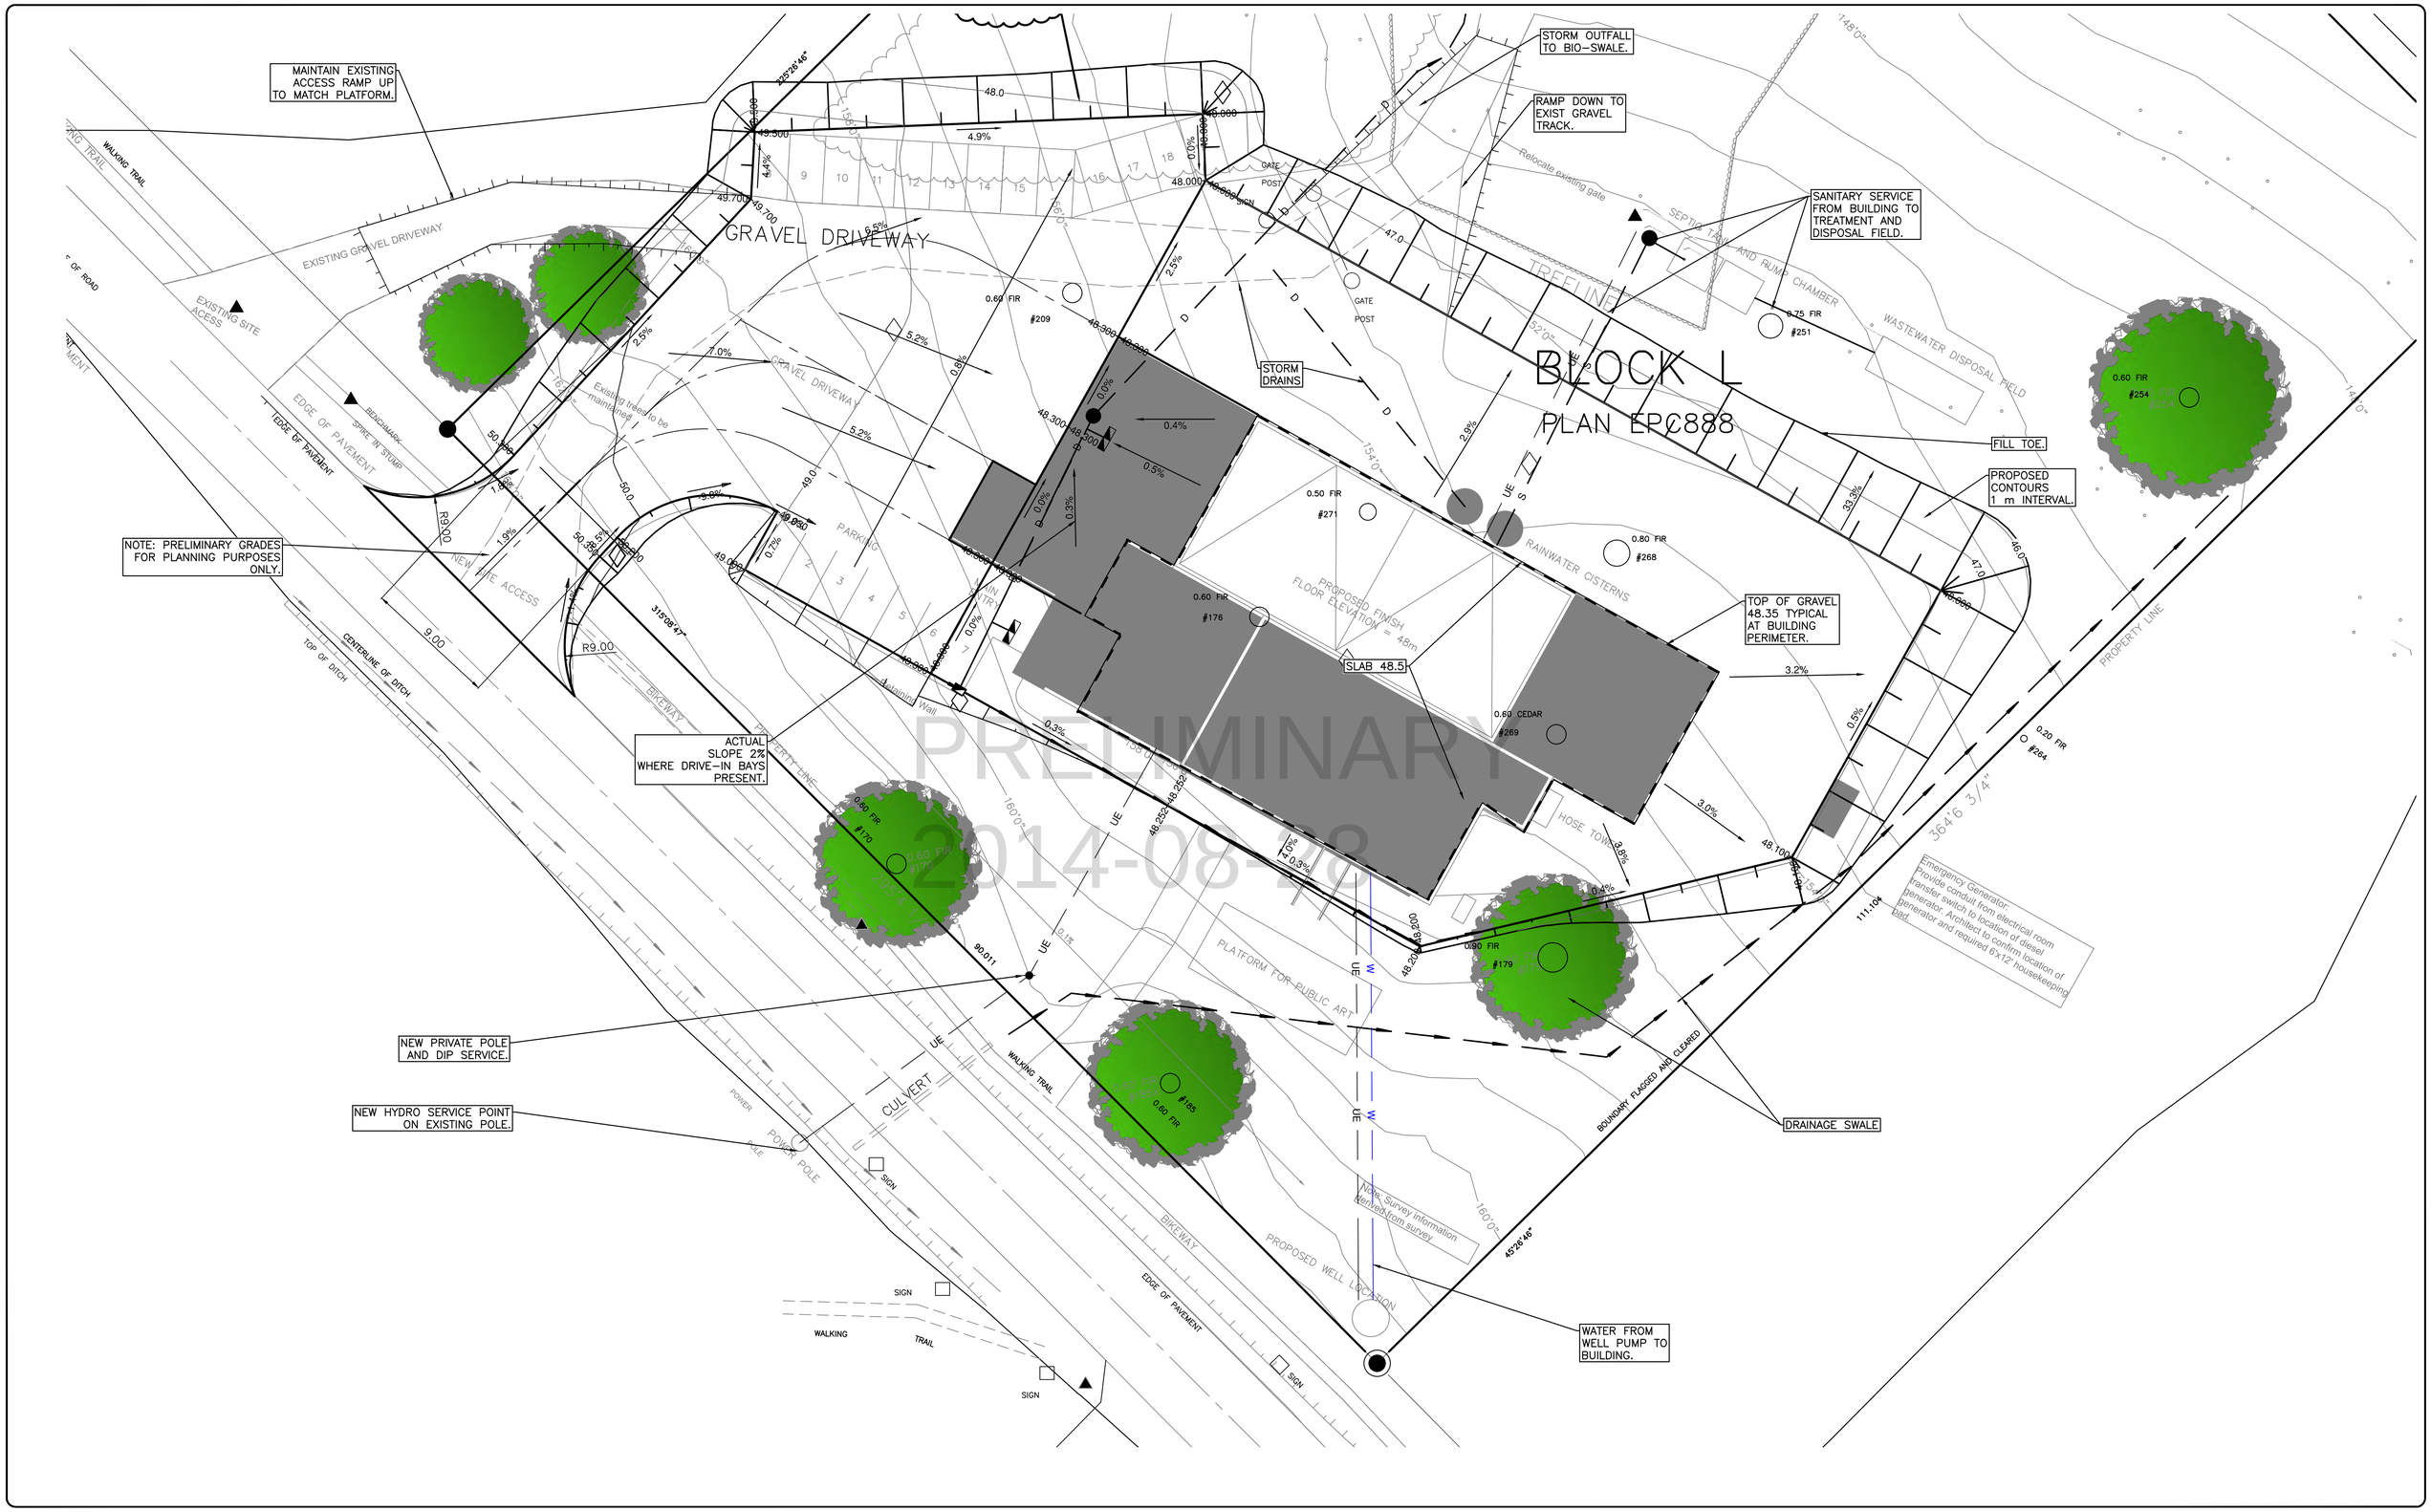

NOTES

STAMP

NO.	DATE	BY	REVISIONS	ENG./LA
C	AUG 28, 2014	TOB	FOR REVIEW	TOB
B	AUG 26, 2014	TOB	FOR REVIEW	TOB
A	JUN 12, 2014	TOB	FOR REVIEW	TOB

OUTLOOK LAND DESIGN
LANDSCAPE ARCHITECTURE – CIVIL ENGINEERING
Places People Love
tel: (250) 339-5222 email: outlookland@shaw.ca 1326 Dociddle Road Comox BC V9M 2P9 web:outlooklanddesign.com

SCALE HORIZ. 1:200 SCALE VERT. -
SHEET 1 OF -
OUTLOOK PROJECT NUMBER 259

CLIENT SIMSIC + UHRICH ARCHITECTS
PROJECT HORNBY ISLAND FIREHALL
DWG CIVIL SITE PLAN C-01
REVISION C